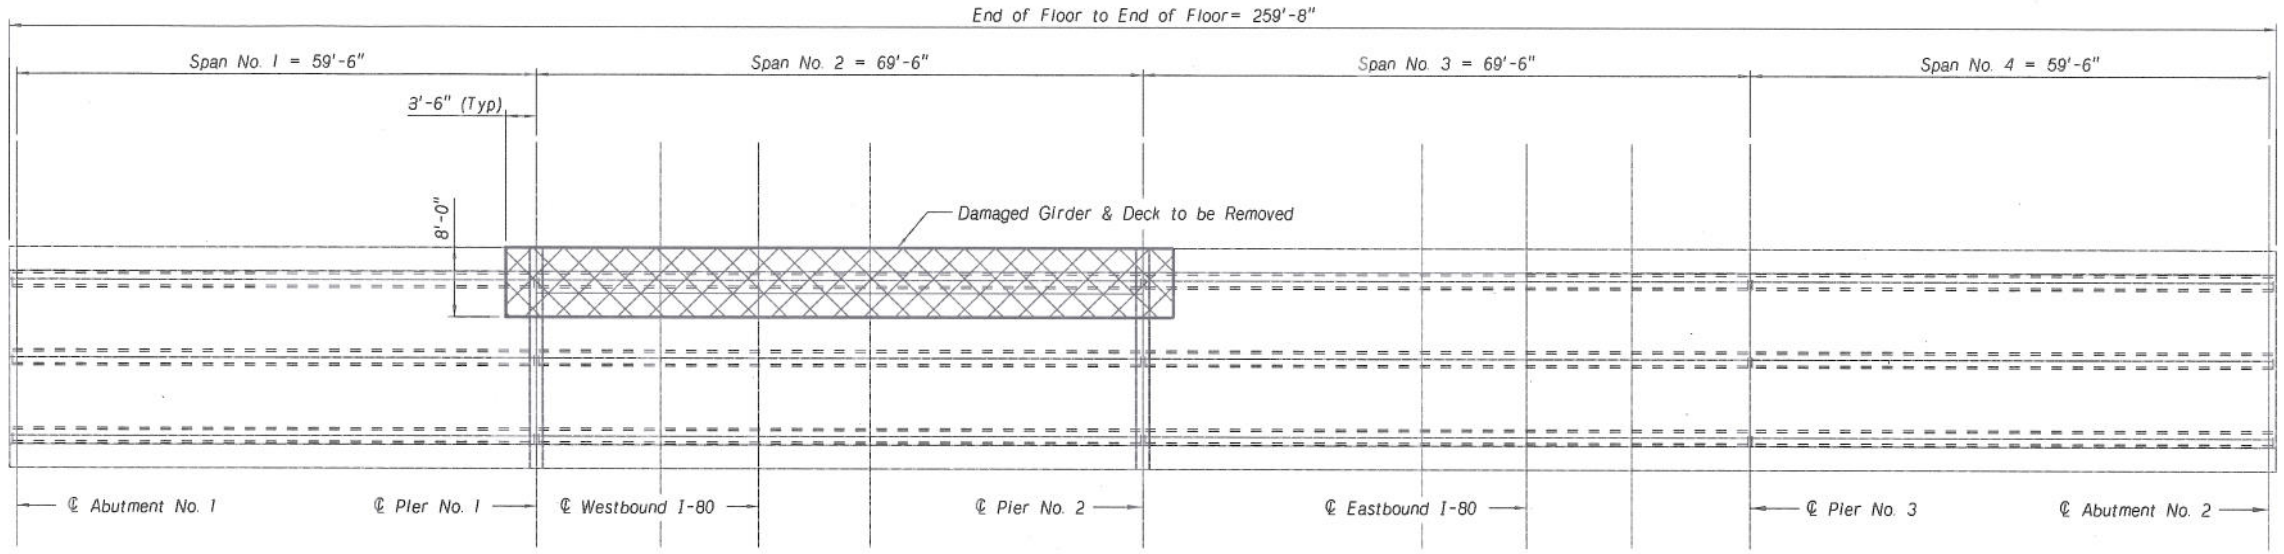

GENERAL PLAN-REMOVAL

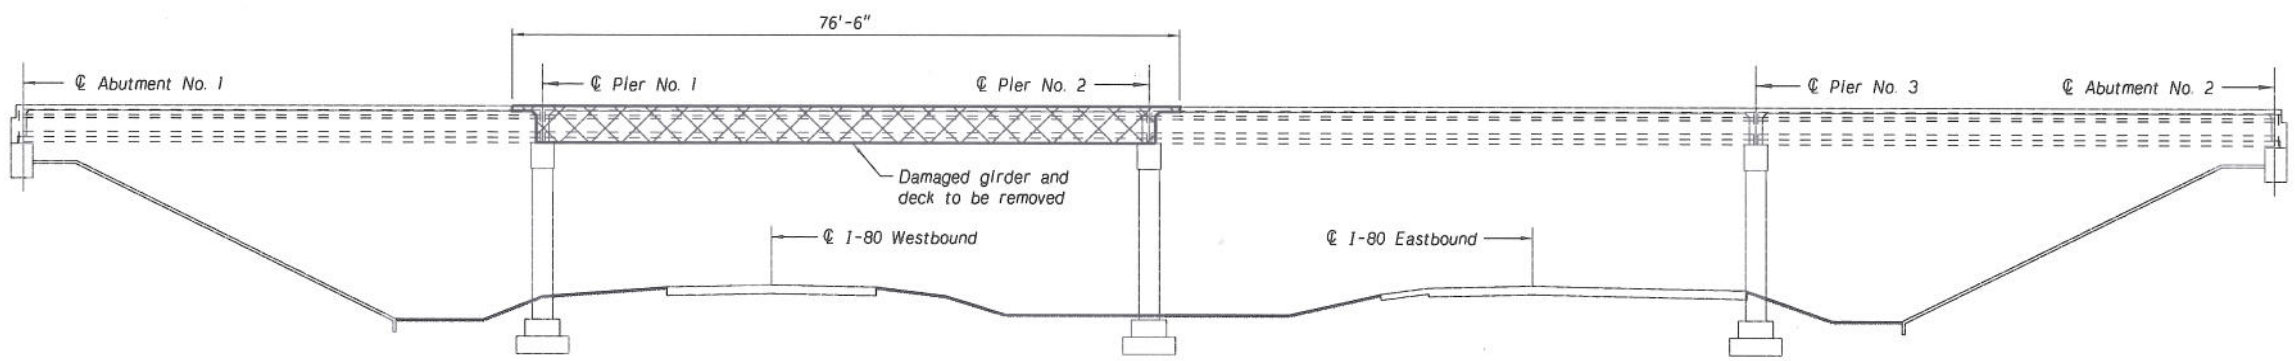

GENERAL ELEVATION-REMOVAL

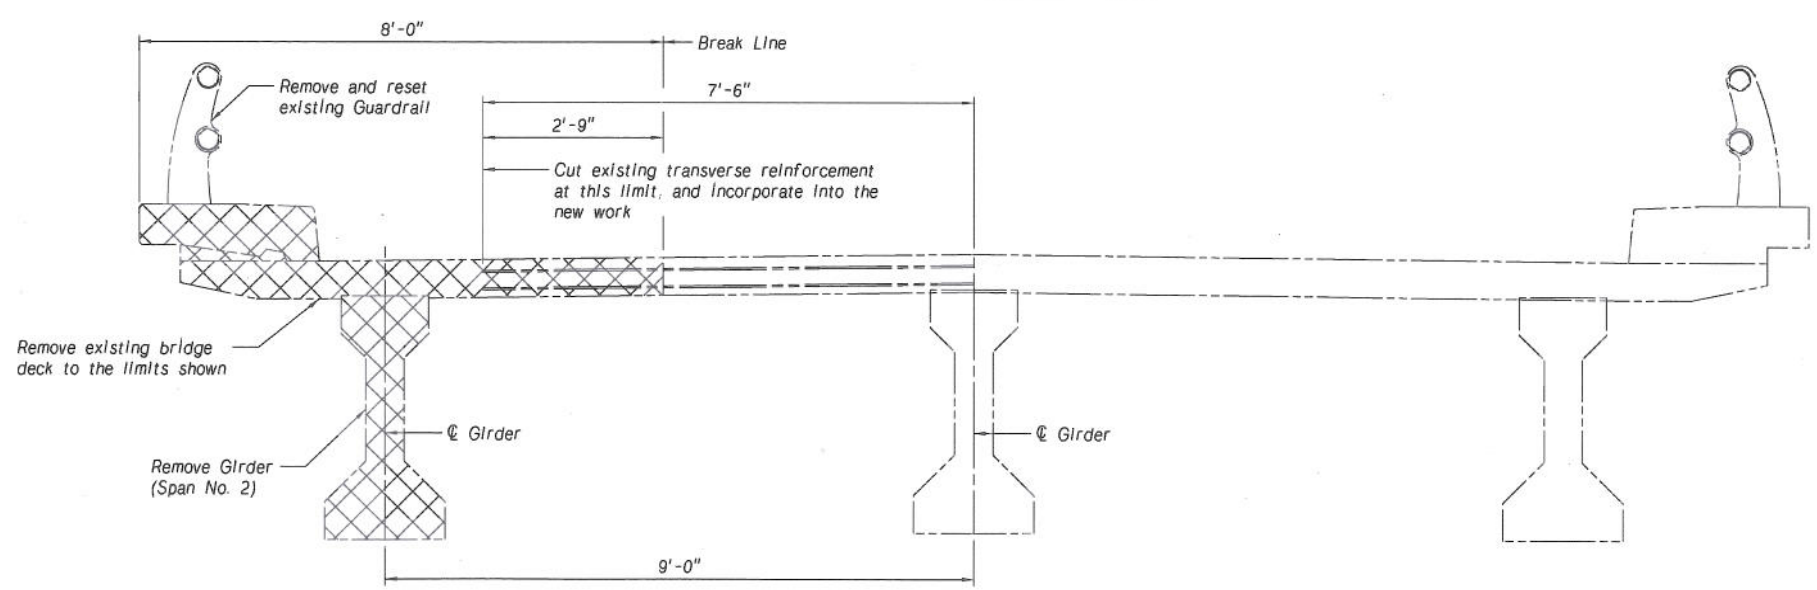

TYPICAL SECTION-REMOVAL

PROJECT NUMBER	SHEET NO.
80-8(1044)	

C.N. 42735

STRUCTURE NUMBER S080 35415

PROFESSIONAL CIVIL ENGINEER MARK J. TRAYNOWICZ E-8119 STATE OF NEBRASKA

BRIDGE ENGINEER

BRIDGE REPAIR

REMOVAL PLAN

DATE JULY 2012

CHECKED BY DEPT.

DETAILED BY TJH

DESIGNED BY DEPT.

STATE OF NEBRASKA - DEPARTMENT OF ROADS - BRIDGE DIVISION

COUNTY YORK
HWY. NO. I-80
REF. POST. 35415
STA. --

LOCATION YORK EAST
SKEW 0°
ROADWAY 20'-0"
DESIGN LIVE LOAD HI5

NDOR Nebraska Department of Roads

SPECIAL PLAN NO.

File: S080_35415GIRDERREPAIR.dgn Date: 18-JUN-2012 09:08 User: dor18032 Computer: DRBRIDGE88