STP-BH-HSIP-34-6(141)

Lincoln East

C.N. 12975

R.P. 341+65 HWY. US-34
STA. 758+36.86
END PROJECT

R.P. 330+23 HWY. US-34
STA. 155+79.73
BEGIN PROJECT

NDOR
Nebraska
Department of Roads

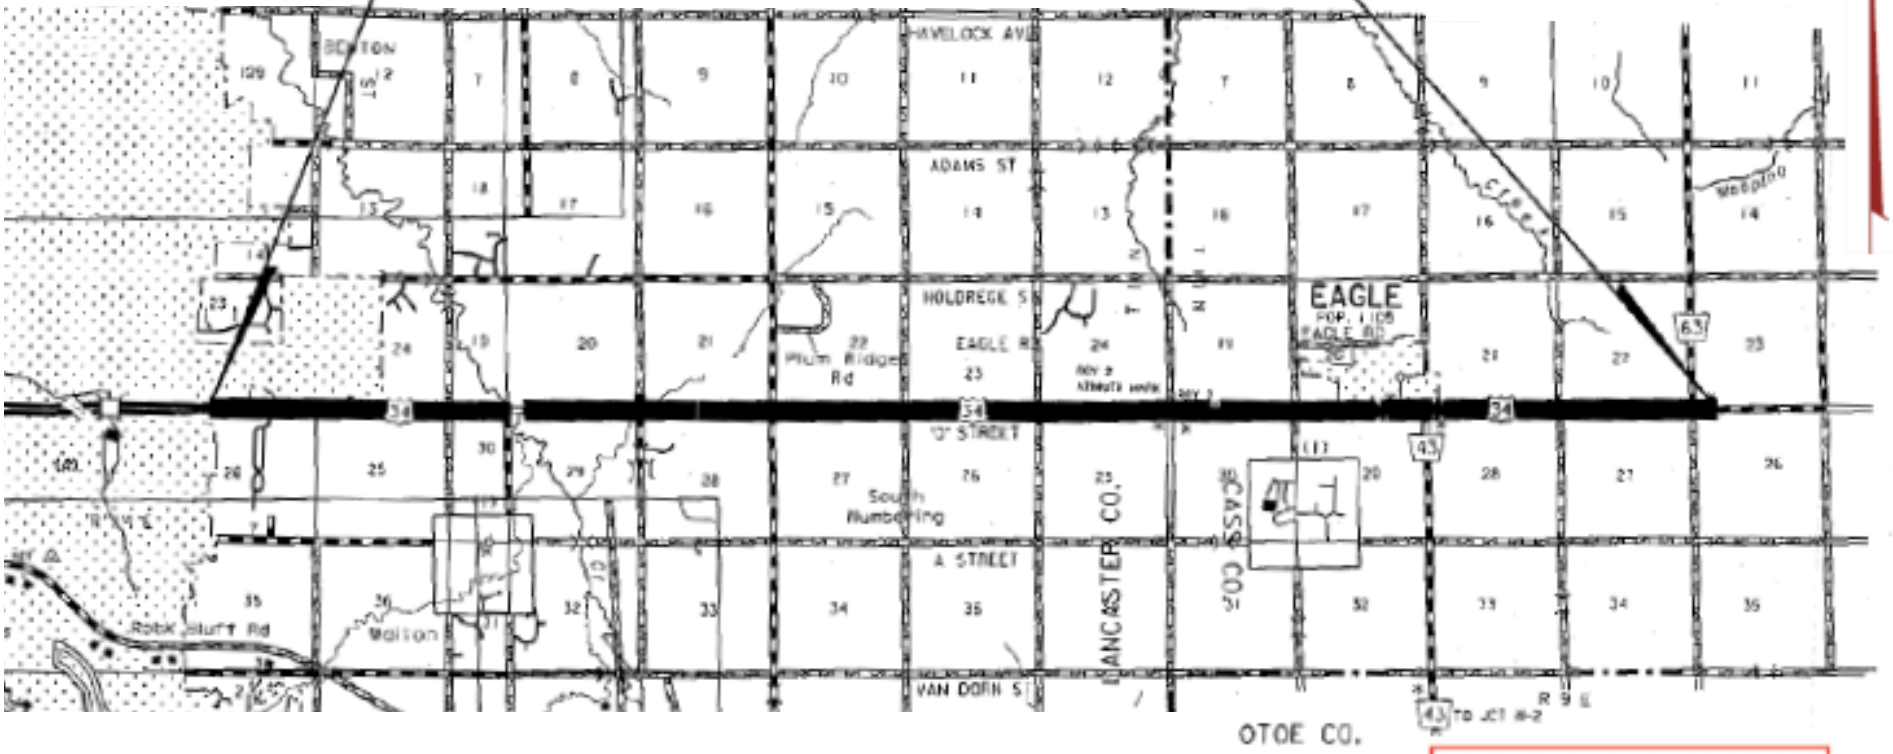

PRELIMINARY PLAN
NOT FINAL – SUBJECT TO CHANGE

82 nd STREET
96 th STREET
110 th STREET
120 th STREET
134 th STREET
148 th STREET
162 nd STREET
176 th STREET
190 th STREET
202 nd STREET
214 th STREET
226 th STREET
238 th STREET